UNELECTRIFIED AREA, ZONE - 1303, DISTT - MOTI NAGAR

TATA POWER DDL

GIS GROUP

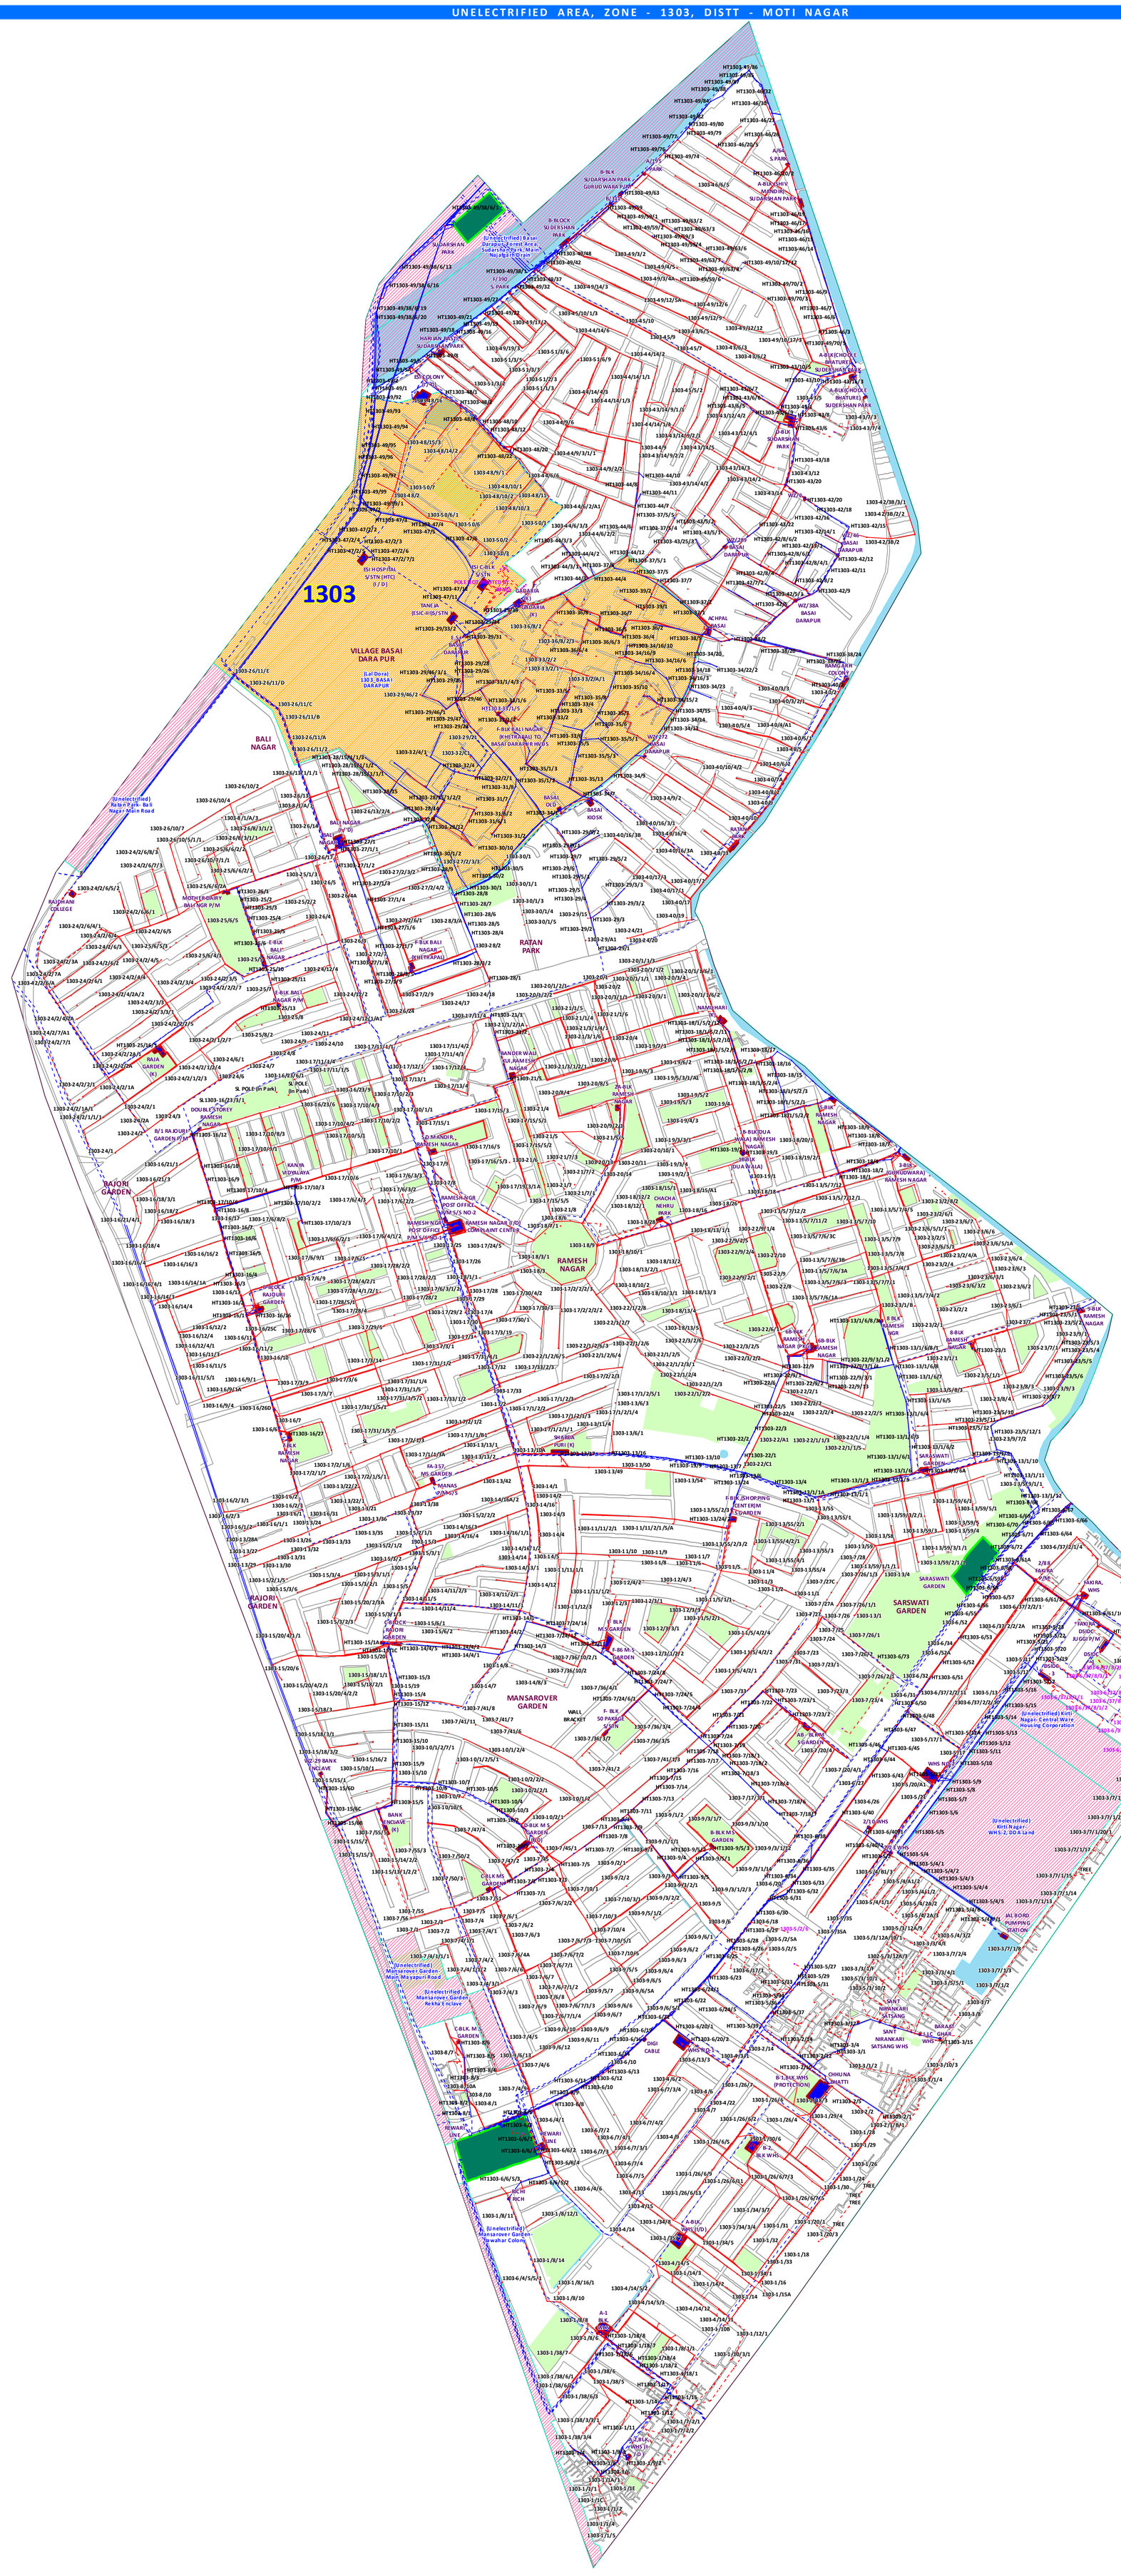

LEGEND

- LT_Pole
- HT_Poles
- Feeder_Pillar
- EHVHT Cable
- LT Cable
- EHVHT Line
- LT Line
- Road
- Others
- Substation
- Grid Station
- Unelectrified
- Lal Dora
- Zone_Boundary
- Locality_Boundary
- Green
- Water_Area
- Agricultural