UNELECTRIFIED AREA, ZONE - 422, DISTT - SHAKTI NAGAR

TATA POWER-DDL

GIS GROUP

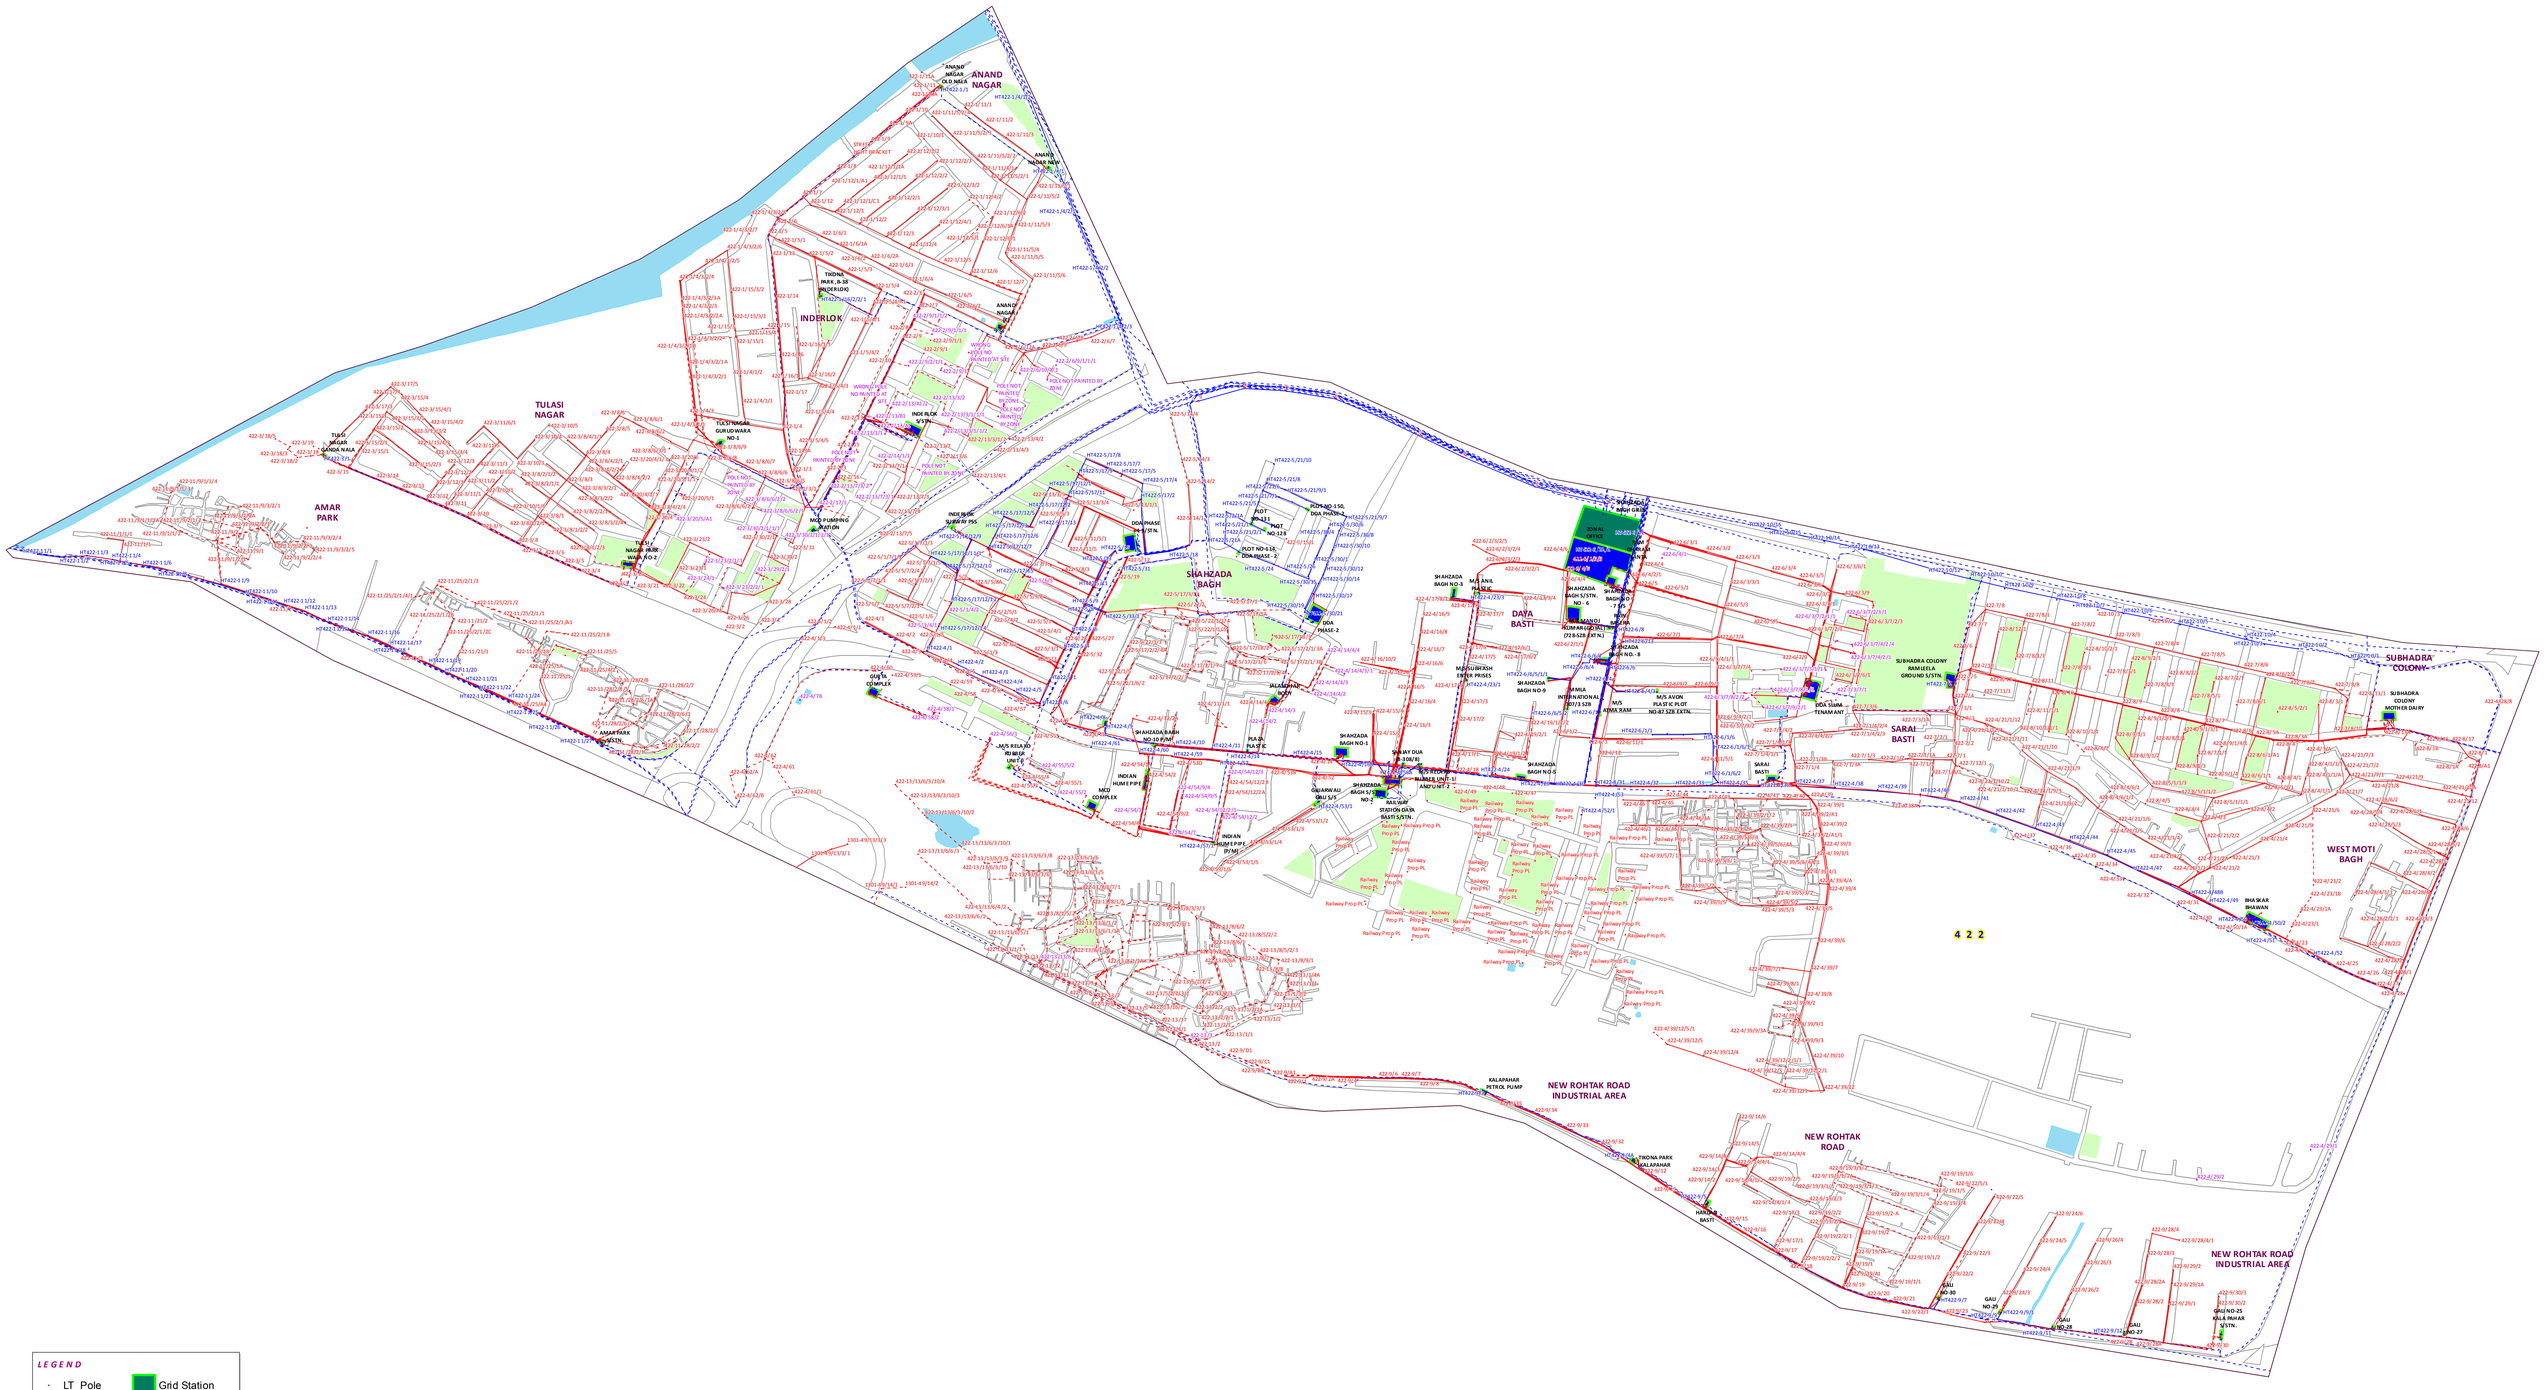

LEGEND

LT_Pole	Grid Station
HT_Poles	Zone_Boundary
EHVHT Cable	Green
LT Cable	Water_Area
EHVHT Line	Building
LT Line	Road
Feeder_Pillar	Lal Dora
Others	Unelectrified
Substation	Agricultural