UNELECTRIFIED AREA, ZONE - 531, DISTT - SHALIMAR BAGH

TATA POWER-DDL

GIS GROUP

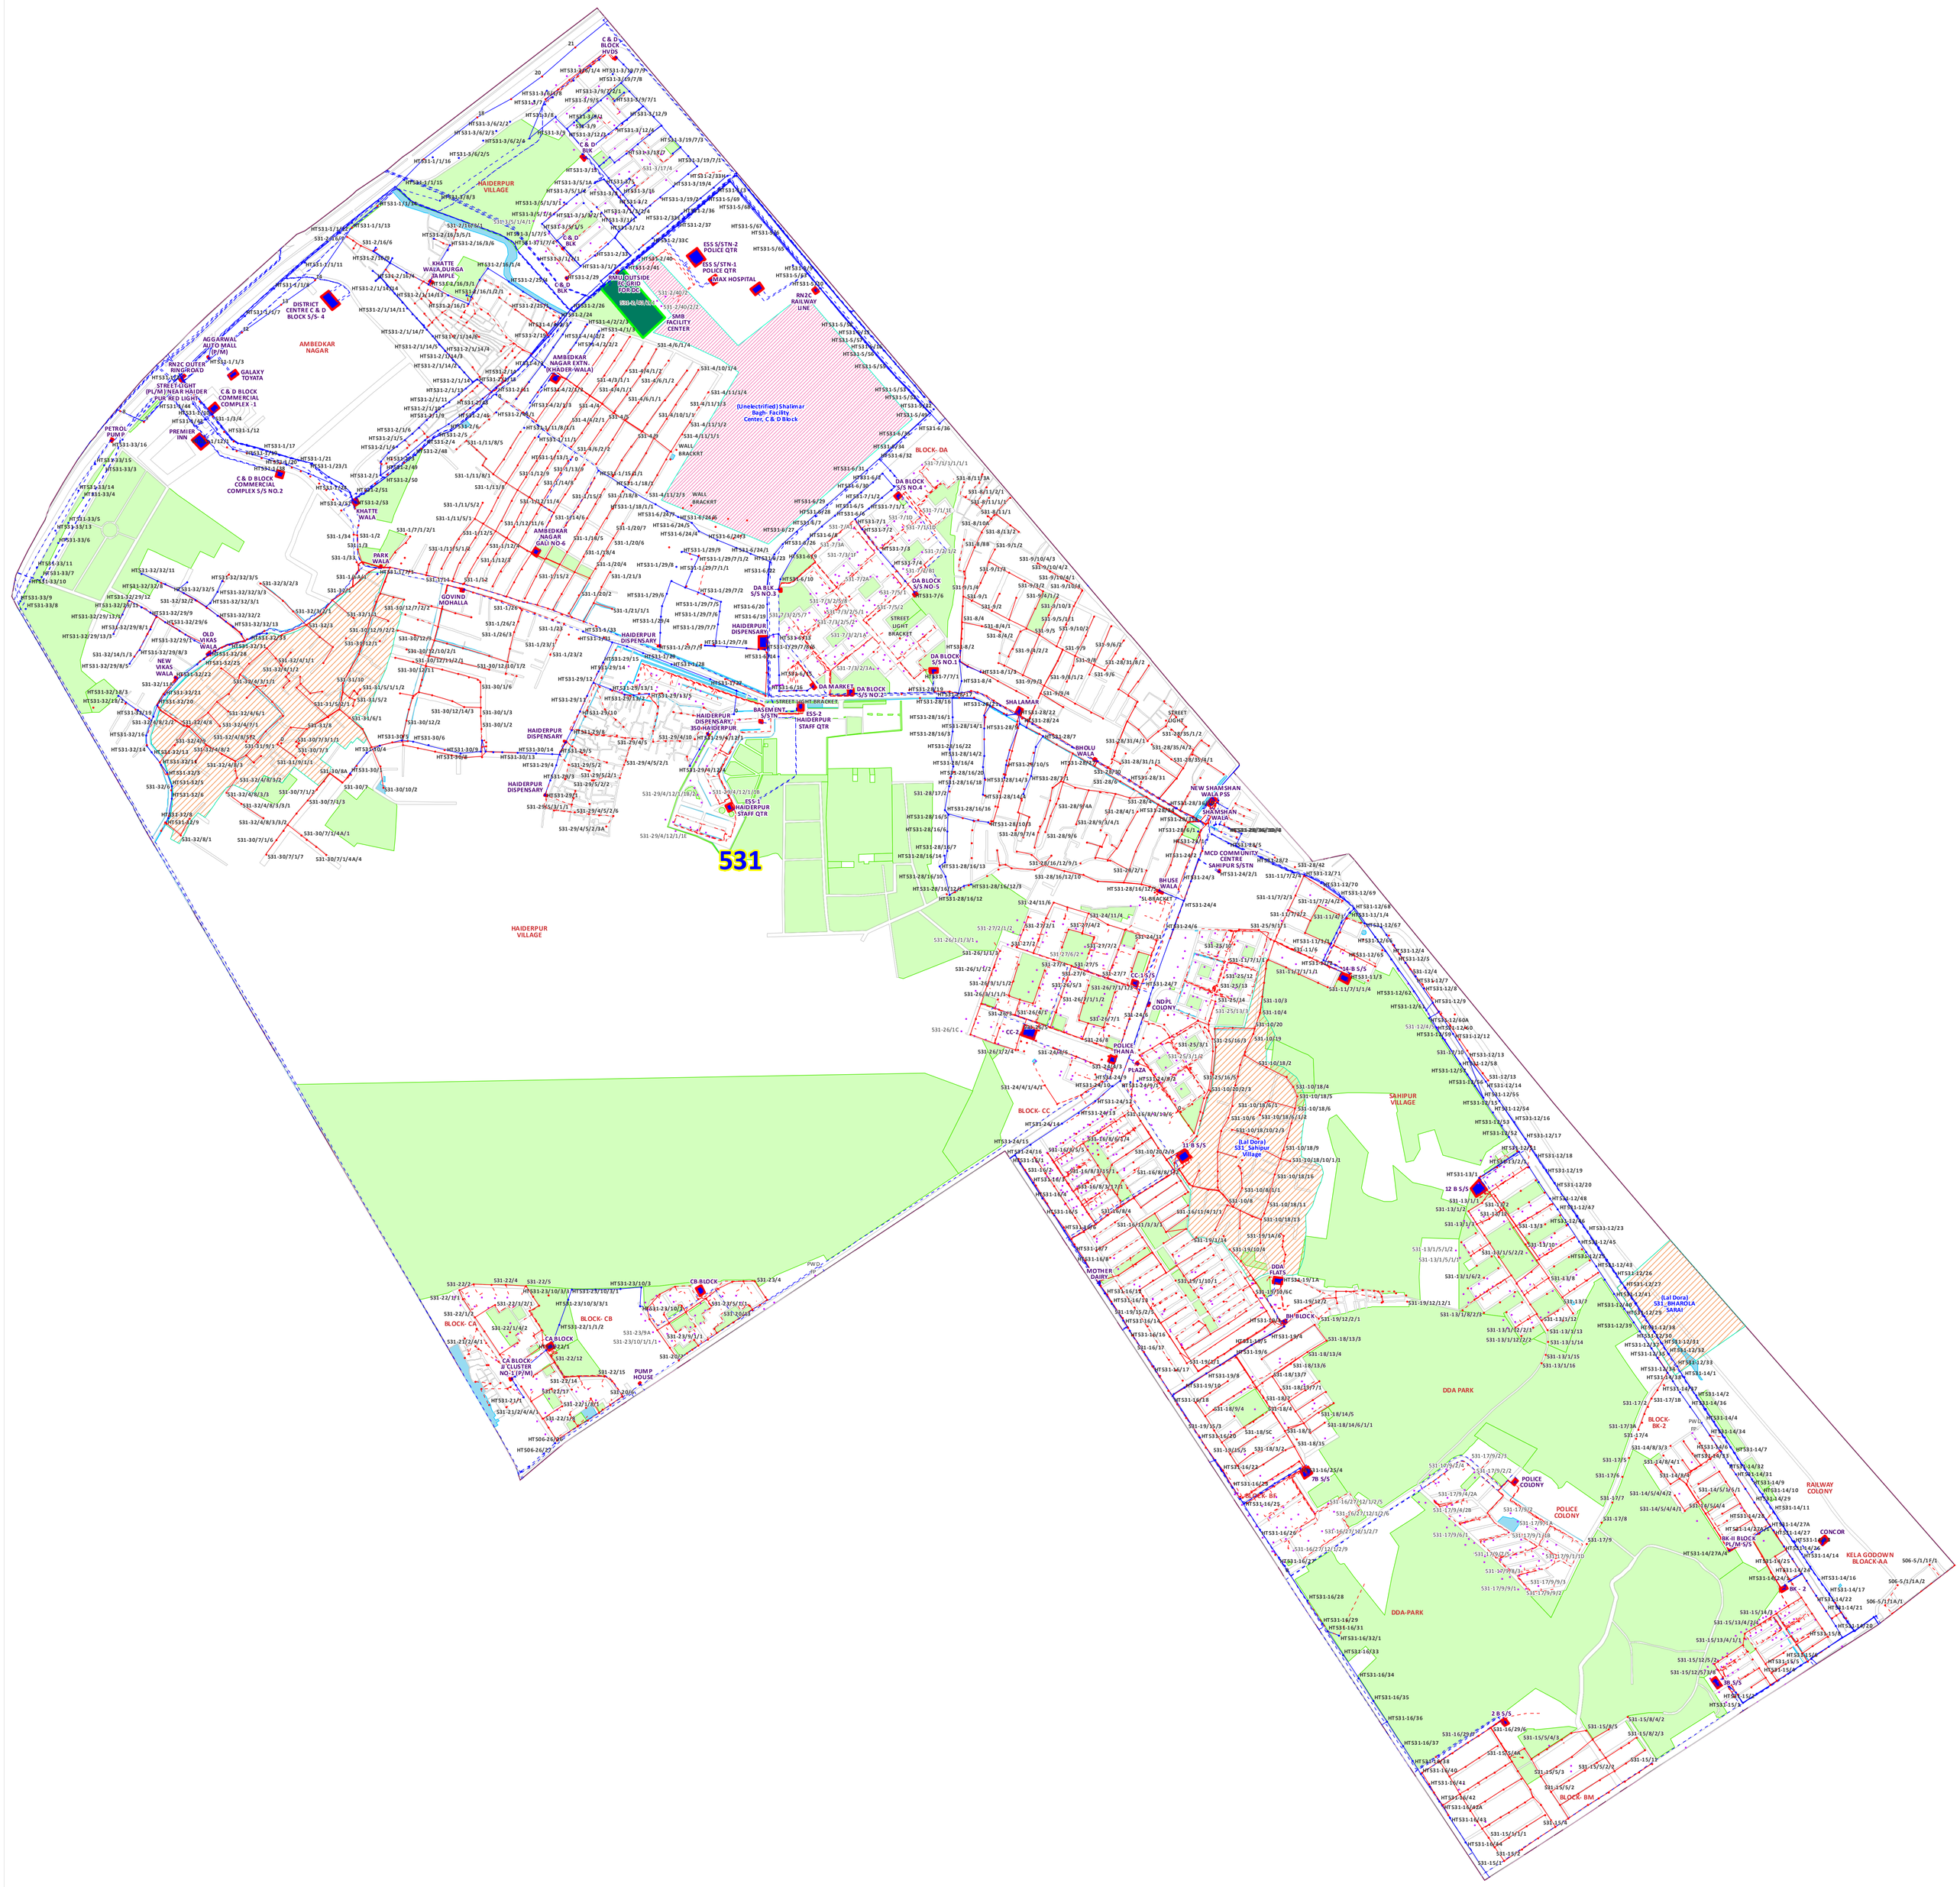

LEGEND

LT_Pole	Grid Station
HT_Poles	Unelectrified
EHV/HT Cable	Lal Dora
LT Cable	Road
EHV/HT Line	Green
LT Line	Water_Area
Feeder_Pillar	Agricultural
Others	Zone_Boundary
Substation	